Standard Double Assisted Toilet With Basin

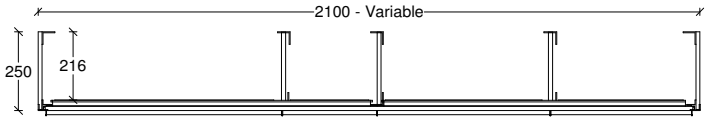

Grabrail Supports

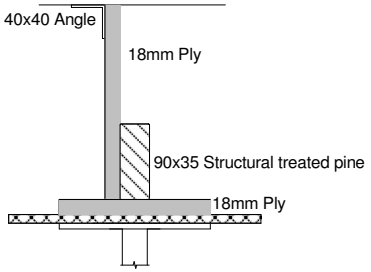

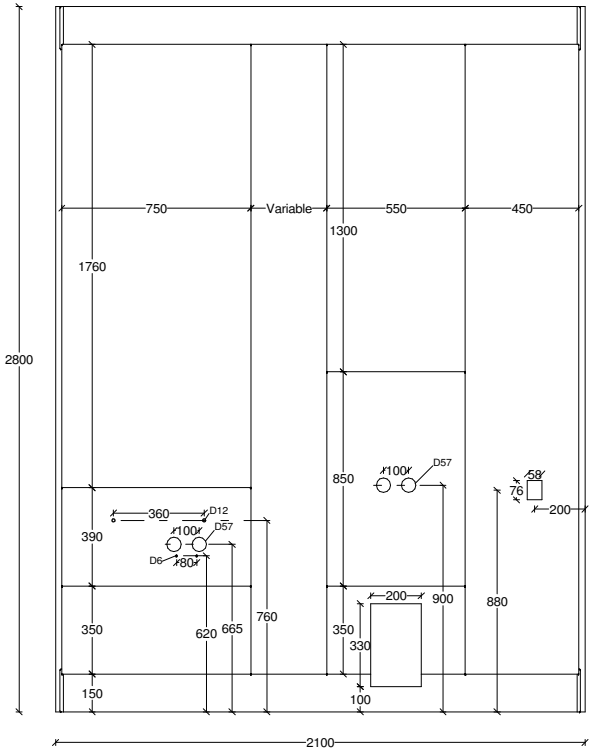

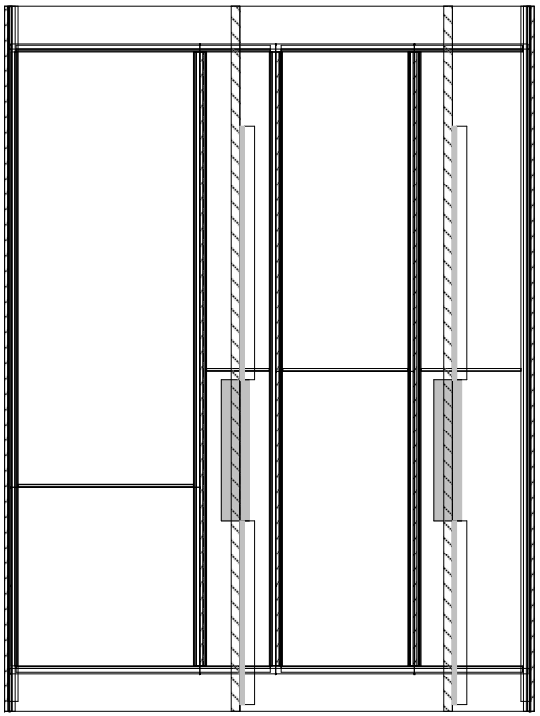

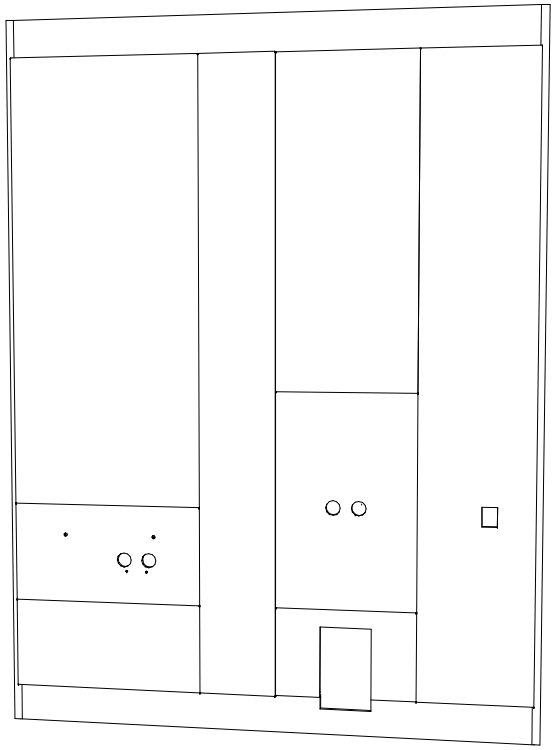

D = Hole Diameter

Aqualoo
LEADERS IN WASHROOM SOLUTIONS
33 Morgan Street
Rockingham, 6168
Sales@WCCI.com.au

Revision	Revision Description	Date
A	Issue for review	29/08/14

Scale 1:15 @A3

Client

Project Name

Drawing

Sheet Name

Rev A